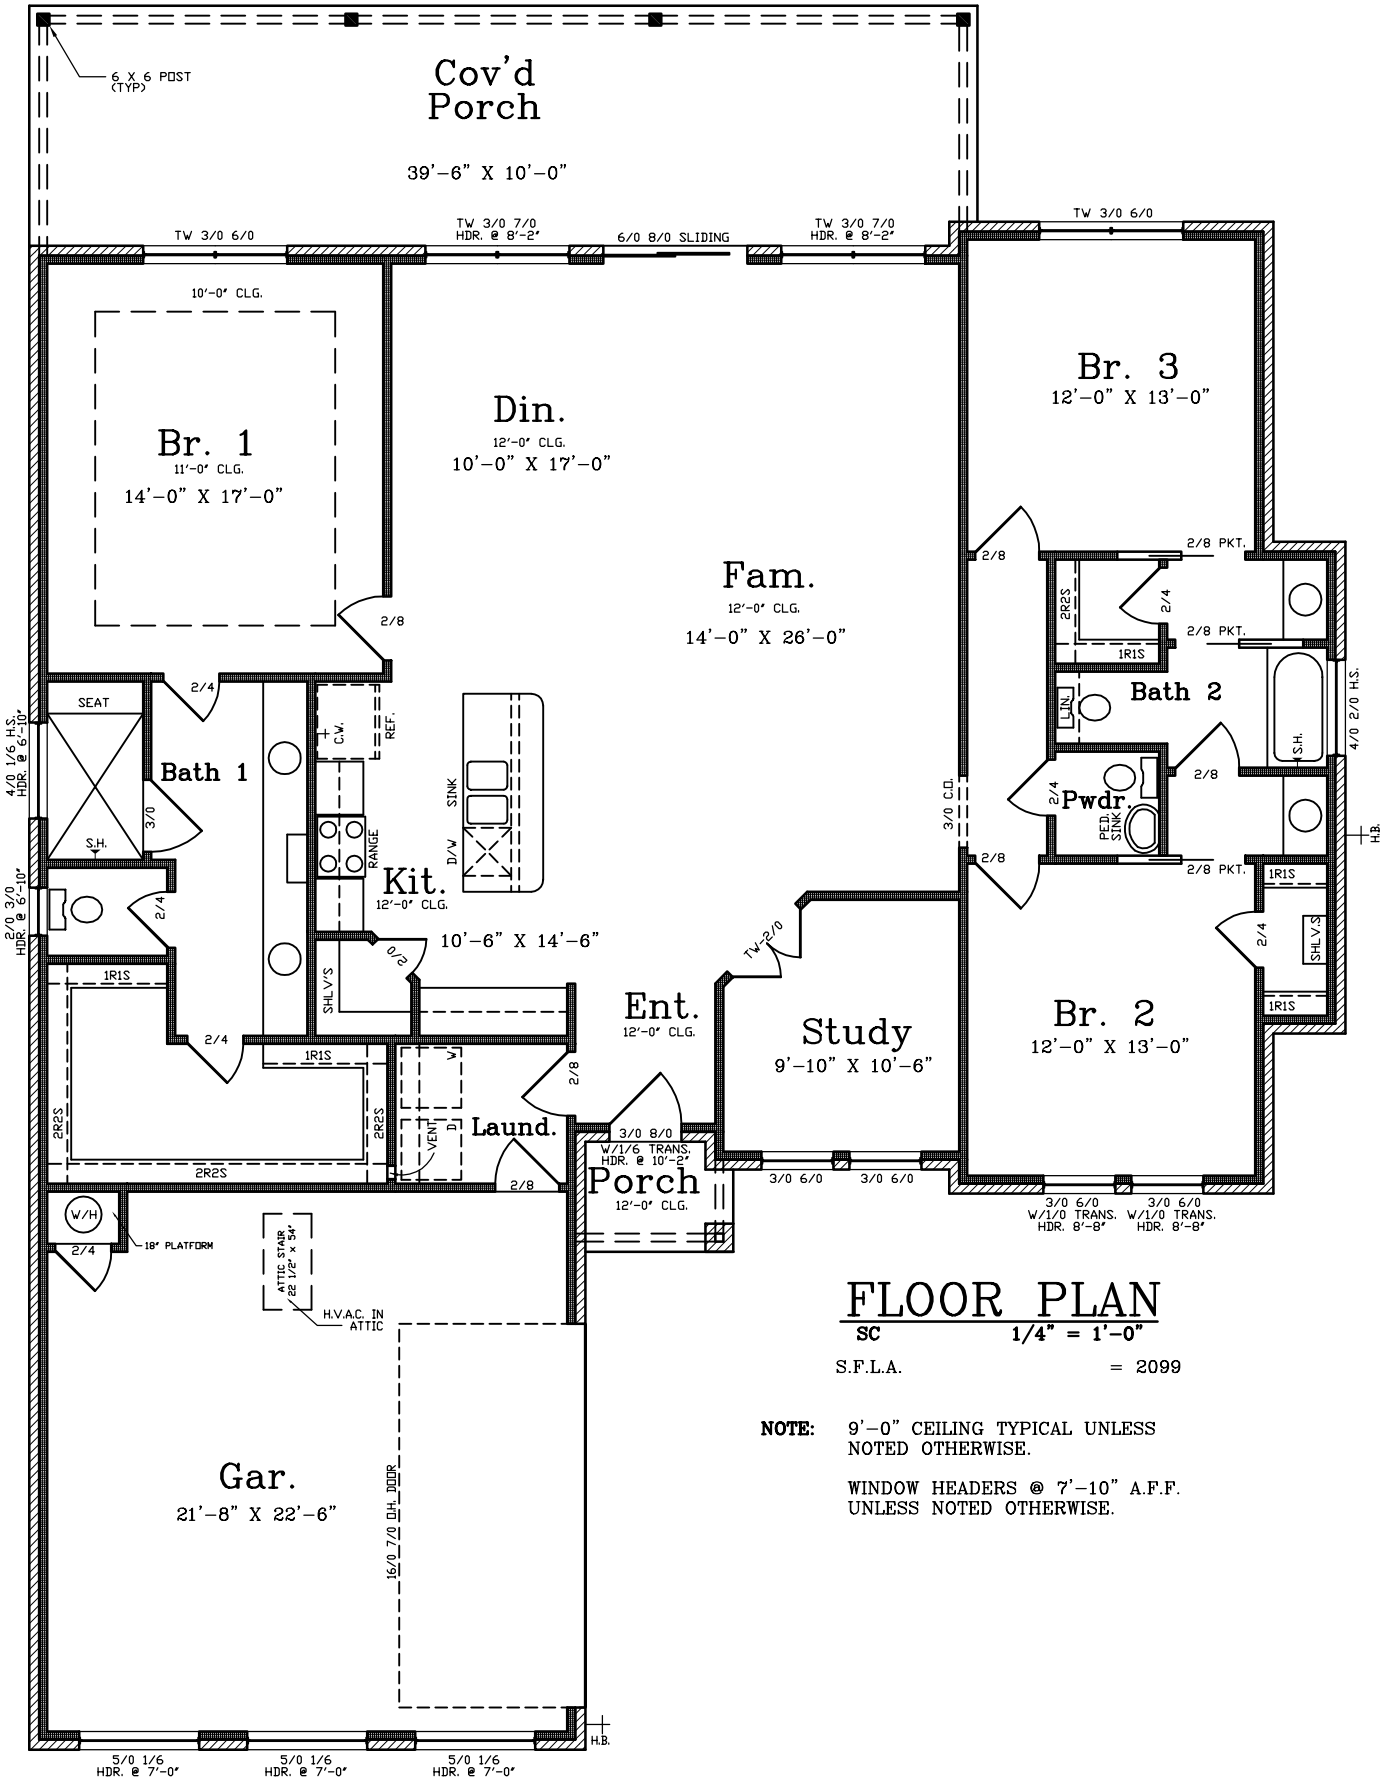

FLOOR PLAN

SC 1/4" = 1'-0"

S.F.L.A. = 2099

NOTE: 9'-0" CEILING TYPICAL UNLESS NOTED OTHERWISE.

WINDOW HEADERS @ 7'-10" A.F.F. UNLESS NOTED OTHERWISE.